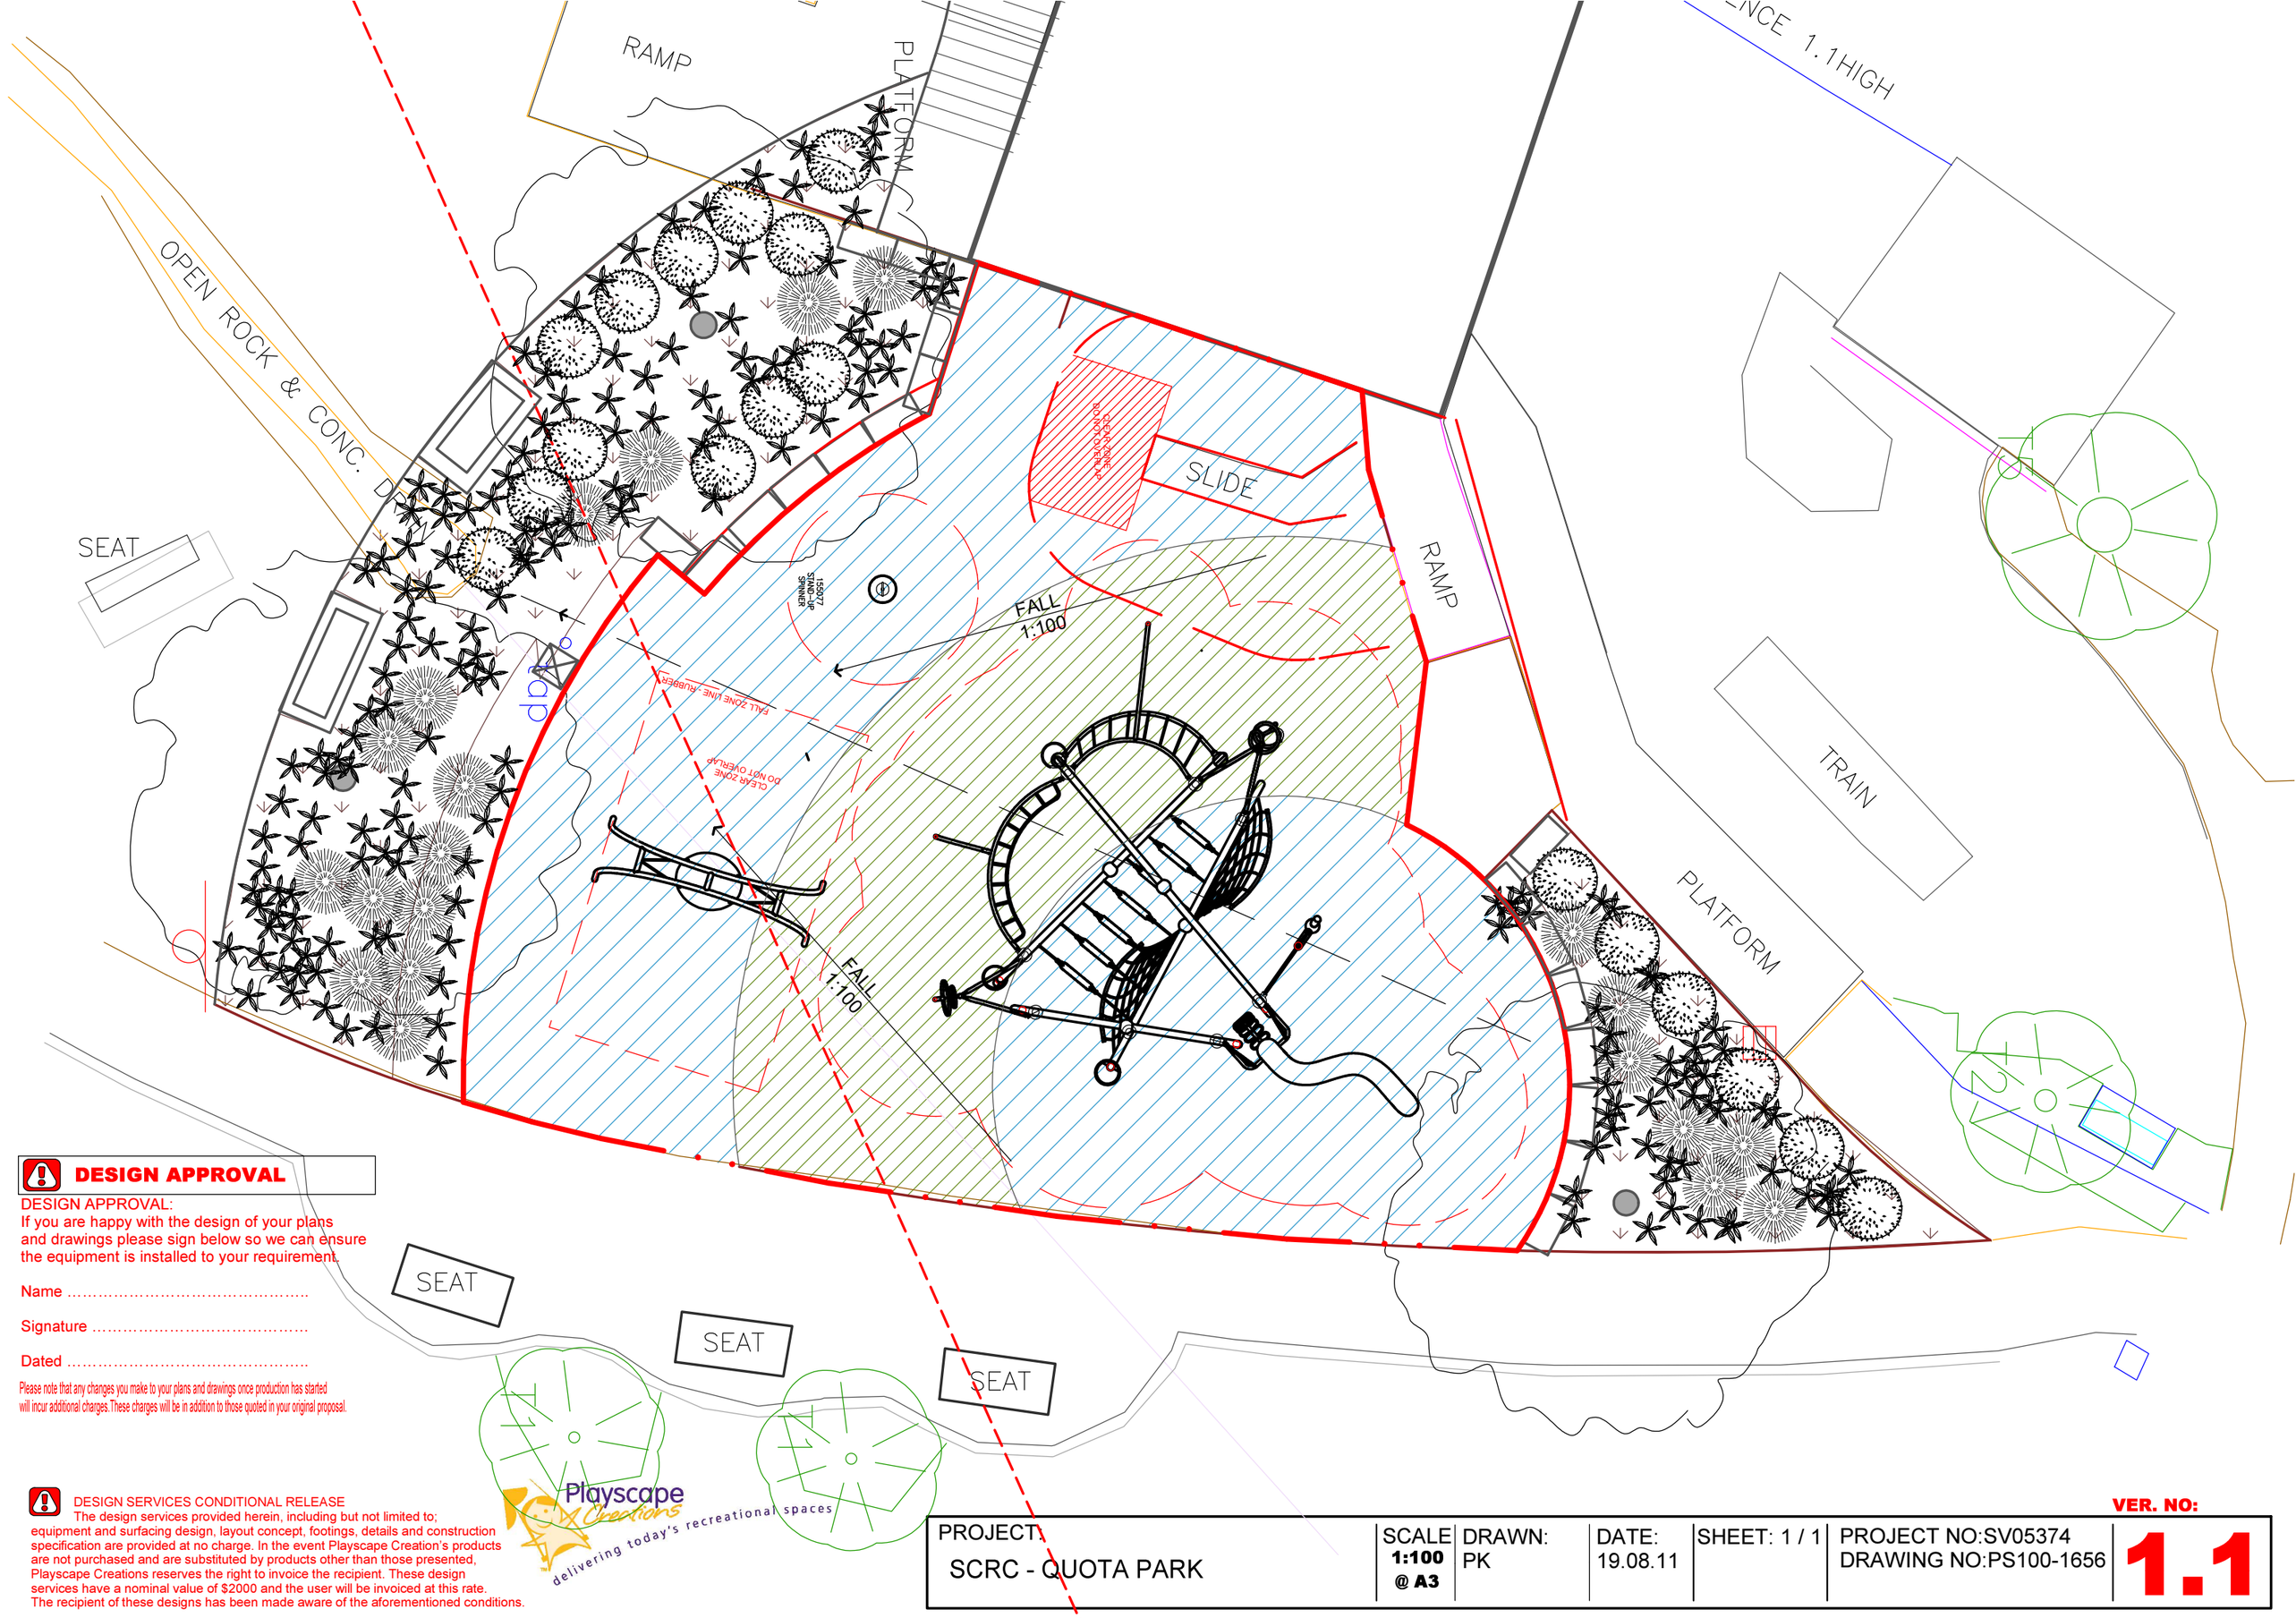

DESIGN APPROVAL

DESIGN APPROVAL:
If you are happy with the design of your plans and drawings please sign below so we can ensure the equipment is installed to your requirement.

Name .....

Signature .....

Dated .....

Please note that any changes you make to your plans and drawings once production has started will incur additional charges.These charges will be in addition to those quoted in your original proposal.

DESIGN SERVICES CONDITIONAL RELEASE
The design services provided herein, including but not limited to; equipment and surfacing design, layout concept, footings, details and construction specification are provided at no charge. In the event Playscape Creation's products are not purchased and are substituted by products other than those presented, Playscape Creations reserves the right to invoice the recipient. These design services have a nominal value of $2000 and the user will be invoiced at this rate. The recipient of these designs has been made aware of the aforementioned conditions.

Playscape Creations
delivering today's recreational spaces

PROJECT:	SCALE	DRAWN:	DATE:	SHEET: 1 / 1	PROJECT NO:SV05374	VER. NO:
SCRC - QUOTA PARK	1:100 @ A3	PK	19.08.11		DRAWING NO:PS100-1656	1.1